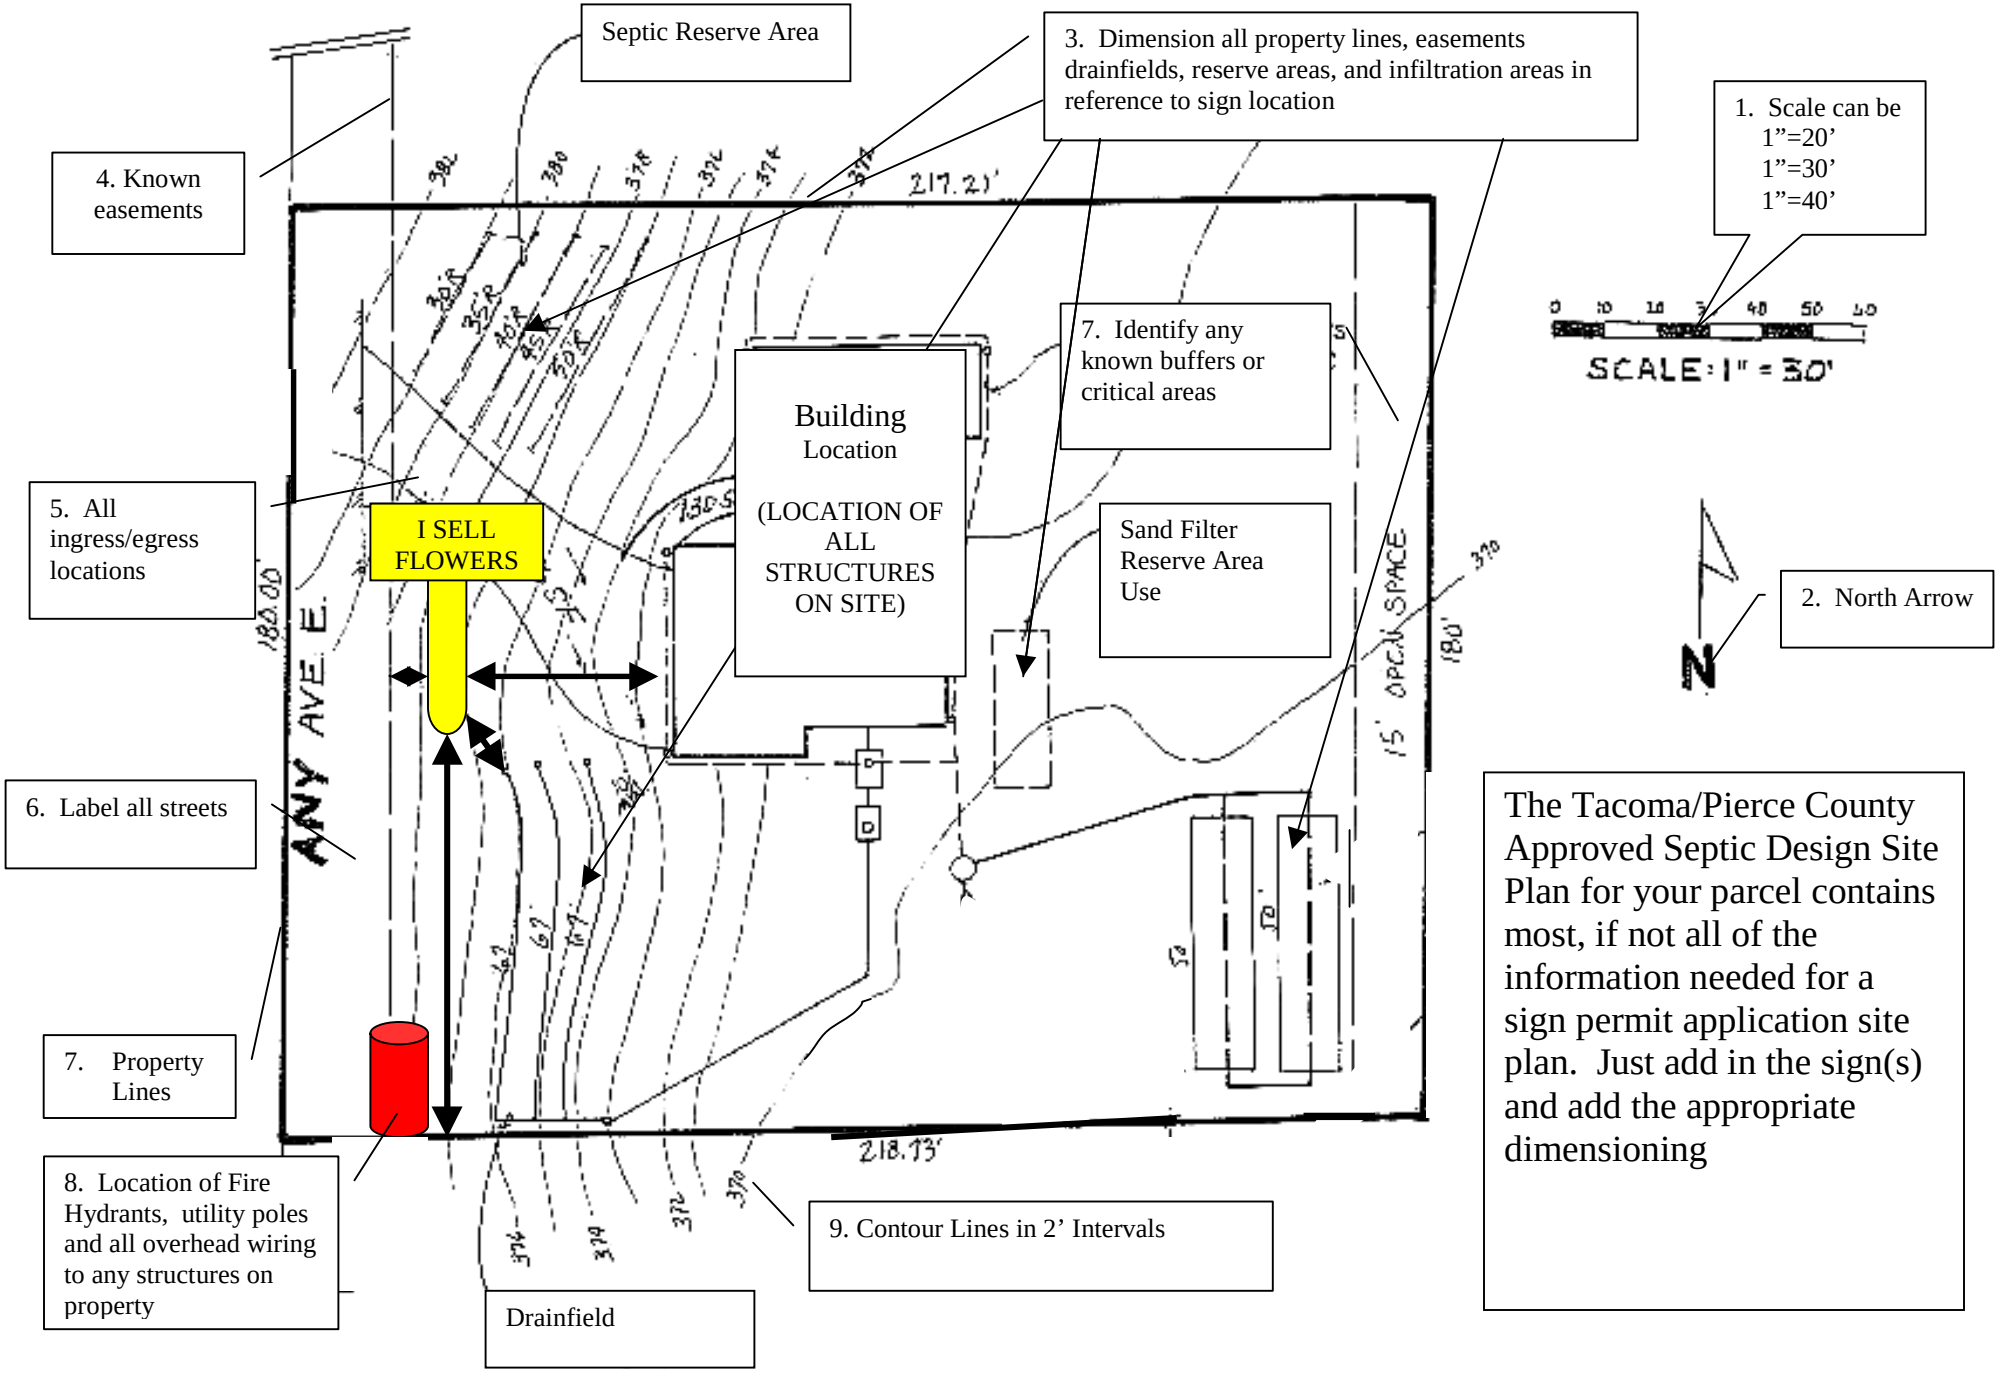SIGN PERMIT APPLICATION SITE PLAN (REQUIRED) - Full 11” x 17” SHEET